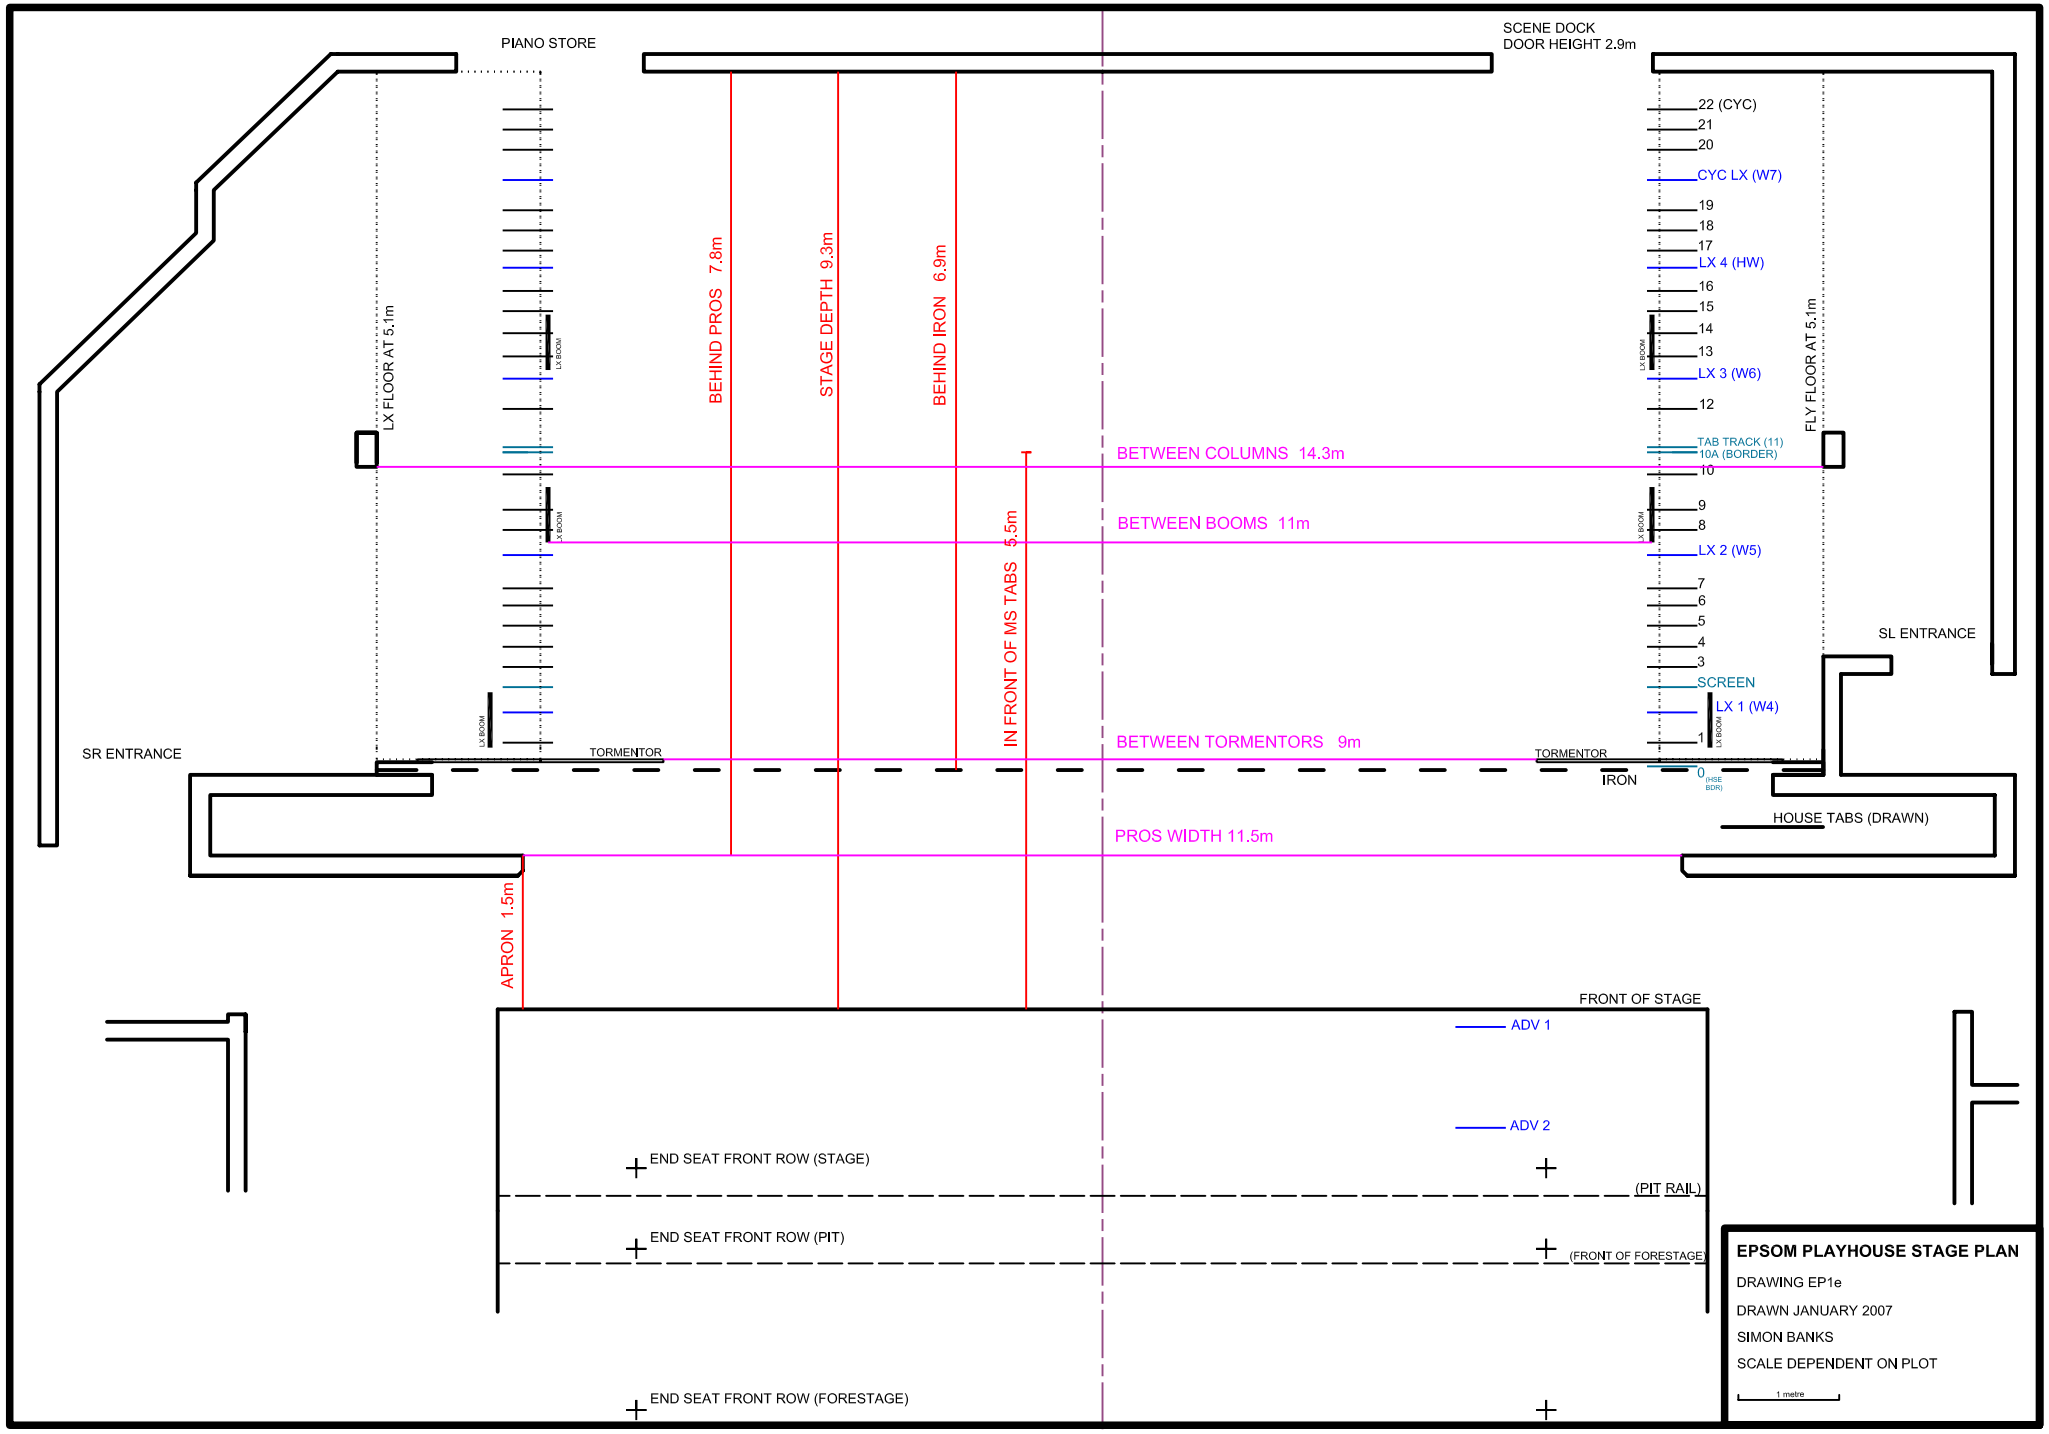
PIANO STORE
SCENE DOCK
DOOR HEIGHT 2.9m
LX FLOOR AT 5.1m
FLY FLOOR AT 5.1m
BEHIND PROS 7.8m
STAGE DEPTH 9.3m
BEHIND IRON 6.9m
IN FRONT OF MS TABS 5.5m
22 (CYC)
21
20
CYC LX (W7)
19
18
17
LX 4 (HW)
16
15
14
13
LX 3 (W6)
12
TAB TRACK (11)
10A (BORDER)
10
9
8
LX 2 (W5)
7
6
5
4
3
SCREEN
LX 1 (W4)
1
0 (HSE BDR)
LX BOOM
BETWEEN COLUMNS 14.3m
BETWEEN BOOMS 11m
BETWEEN TORMENTORS 9m
PROS WIDTH 11.5m
APRON 1.5m
SR ENTRANCE
SL ENTRANCE
TORMENTOR
TORMENTOR
IRON
HOUSE TABS (DRAWN)
FRONT OF STAGE
ADV 1
ADV 2
END SEAT FRONT ROW (STAGE)
(PIT RAIL)
END SEAT FRONT ROW (PIT)
(FRONT OF FORESTAGE)
END SEAT FRONT ROW (FORESTAGE)
EPSOM PLAYHOUSE STAGE PLAN
DRAWING EP1e
DRAWN JANUARY 2007
SIMON BANKS
SCALE DEPENDENT ON PLOT
1 metre